Sample site map
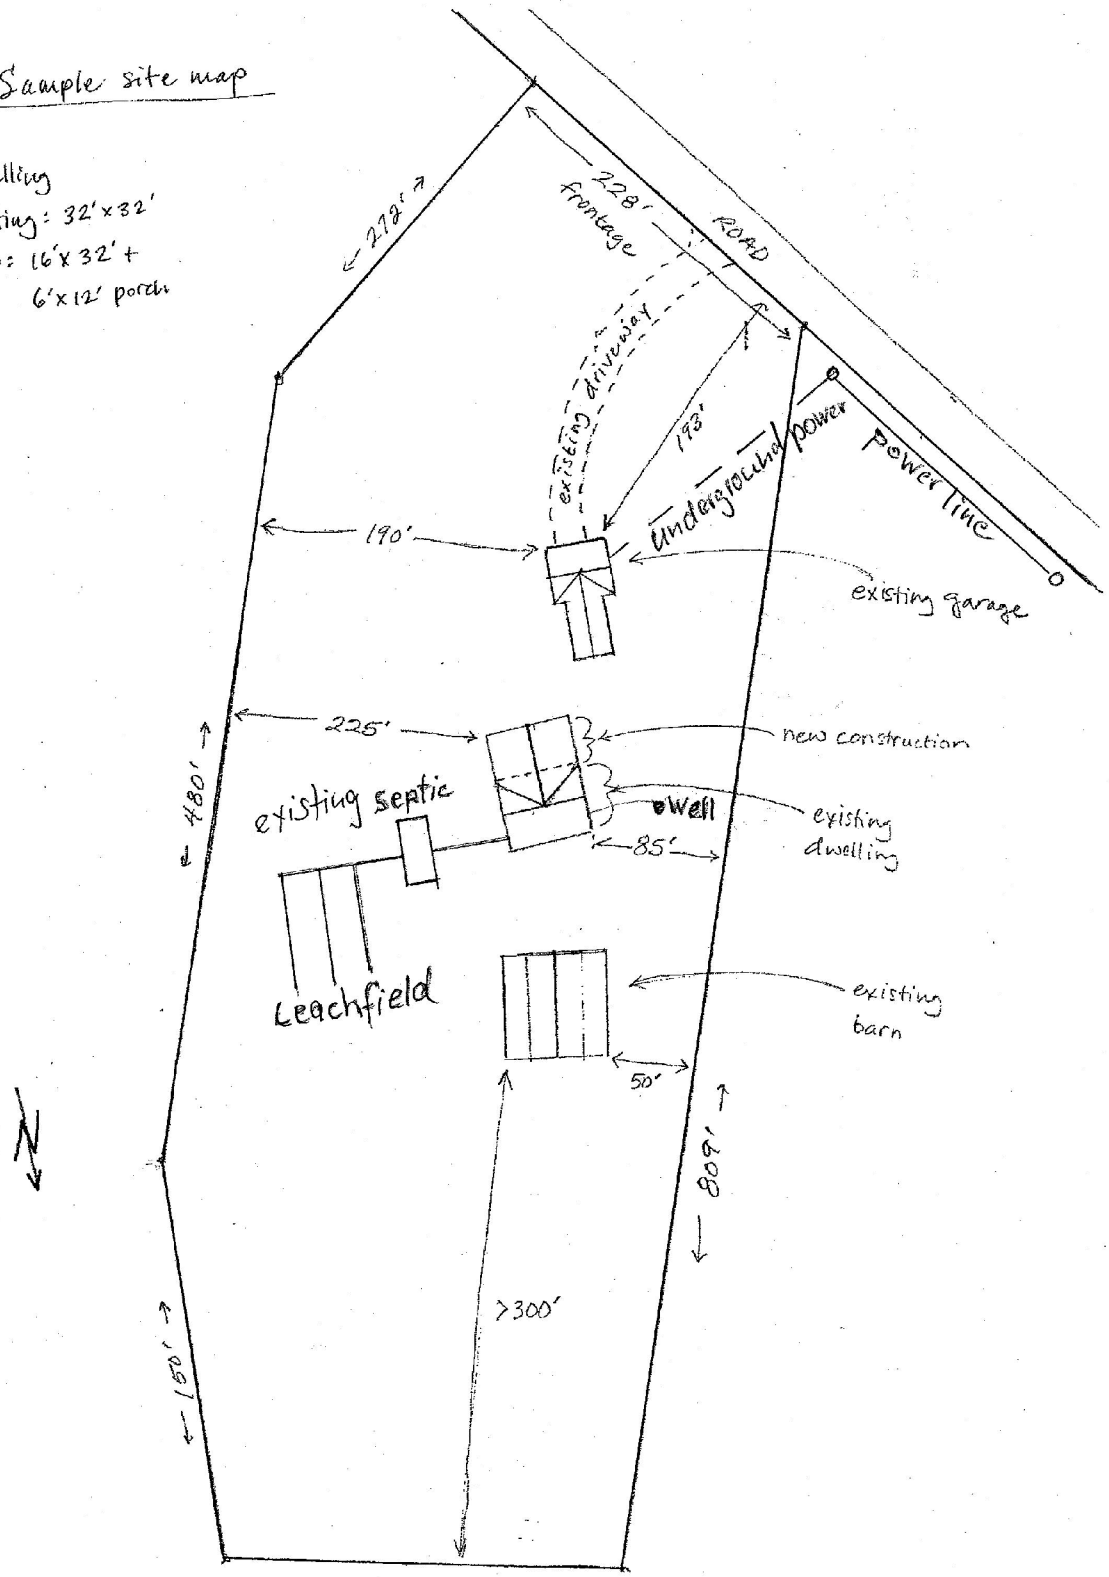
Dwelling
existing: 32'x32'
new: 16'x32' +
6'x12' porch